A0 CAD

NOTES:

A. FOR ASSEMBLY DETAILS EUCOMSA MAST, TYPE 149E, SEE E.S.B.I DRAWING No PG567-D04-025-001 TO 012 (TC29935). (MANUFACTURERS DRAWING No. 10385-A1-5728 TO 5737).

B. FOR DETAILS OF ANTI-CLIMBING GUARD SEE DRAWING No PG567-D020-276-001-002.

C. FOR OUTLINE DRAWING OF EARTHWIRE MAST SEE DRAWING PG567-D04-025-014-001 TC29935.

D. INTERNAL BRACING MAY CHANGE DEPENDING ON TOWER SUPPLIER.

E. ALL DIMENSIONS IN MILLIMETRES UNLESS STATED OTHERWISE.

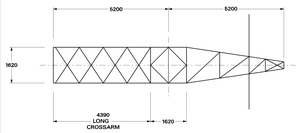

SECTION 1 - 1

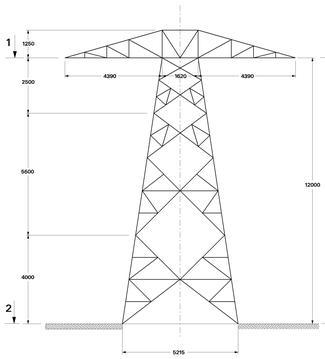

TRANSVERSAL FACE

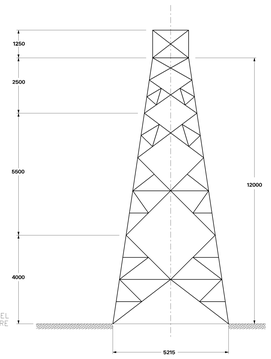

LONGITUDINAL FACE
(CROSSARMS OMITTED FROM VIEW FOR CLARITY)

12M TOWER

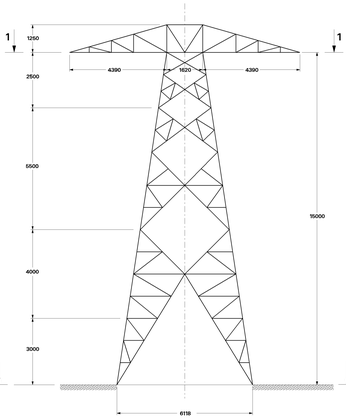

TRANSVERSAL FACE

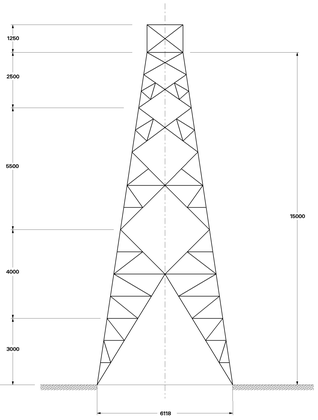

LONGITUDINAL FACE
(CROSSARMS OMITTED FROM VIEW FOR CLARITY)

15M TOWER

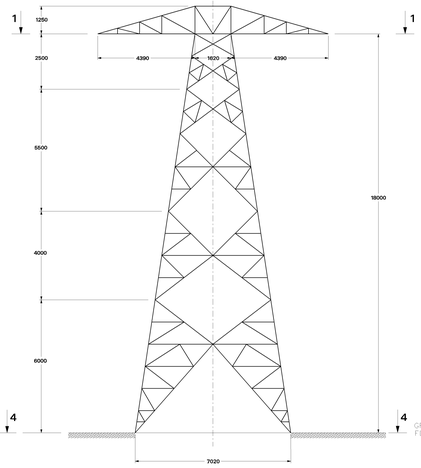

TRANSVERSAL FACE

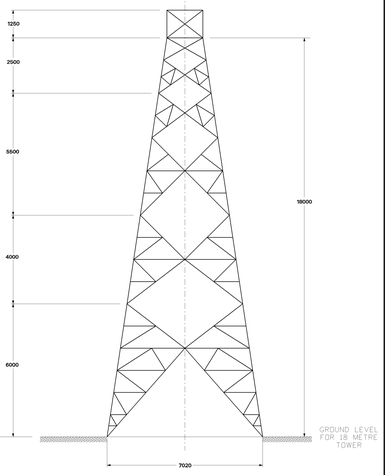

LONGITUDINAL FACE
(CROSSARMS OMITTED FROM VIEW FOR CLARITY)

18M TOWER

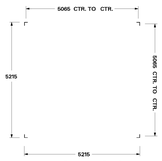

PLAN 2-2
(AT GROUND LEVEL
FOR 12 METRE TOWER)

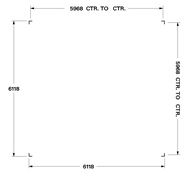

PLAN 3-3
(AT GROUND LEVEL
FOR 15 METRE TOWER)

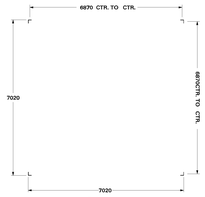

PLAN 4-4
(AT GROUND LEVEL
FOR 18 METRE TOWER)

REV.	DATE	REVISION DESCRIPTION	DRN	PROD	VER	APP
0		ORIGINAL ISSUE.				

PURPOSE OF ISSUE – PRELIMINARY UNLESS INDICATED

TENDER ☐ CLIENT APPROVAL ☐ CONSTRUCTION ☐ AS-BUILT ☐ REVISED ☐

Client: ESB

Project: GENERIC LINES DOCUMENTS

Contract:

Drawing Title: Outline Drawing For Planning Application
Tower Type 149E
12, 15 And 18 Metre Towers
(0-90deg) Non-Earthwire

Production Unit: High Voltage Engineering

ESB International

ESB Engineering & Facility Management Ltd
Stephen Court, 18/21 St Stephen's Green, Dublin 2 Ireland
Telephone +353-1-703 8000 Fax +353-1-661-5289
Website www.esbi.ie
Registered Office as above
Registered in Ireland No. 155249

DRAWN	PRODUCED	VERIFIED	APPROVED	APPD DATE
N.POWER	P.Ennis	B.Gallagher	P.Ennis	18/09/07

CLIENT REF	SHEET OF	SIZE	SCALE
TC29935	16 OF 16	A0	1:100

DRAWING NUMBER: PG567–D04–025–016–000

COPYRIGHT © ESB INTERNATIONAL LIMITED
All rights reserved. No part of this work may be modified or reproduced or copied in any form or by any means – graphic, electronic or mechanical, including photocopying, recording, taping or information-and-retrieval system, or used for any purpose other than its designated purpose, without the written permission of ESB International limited.